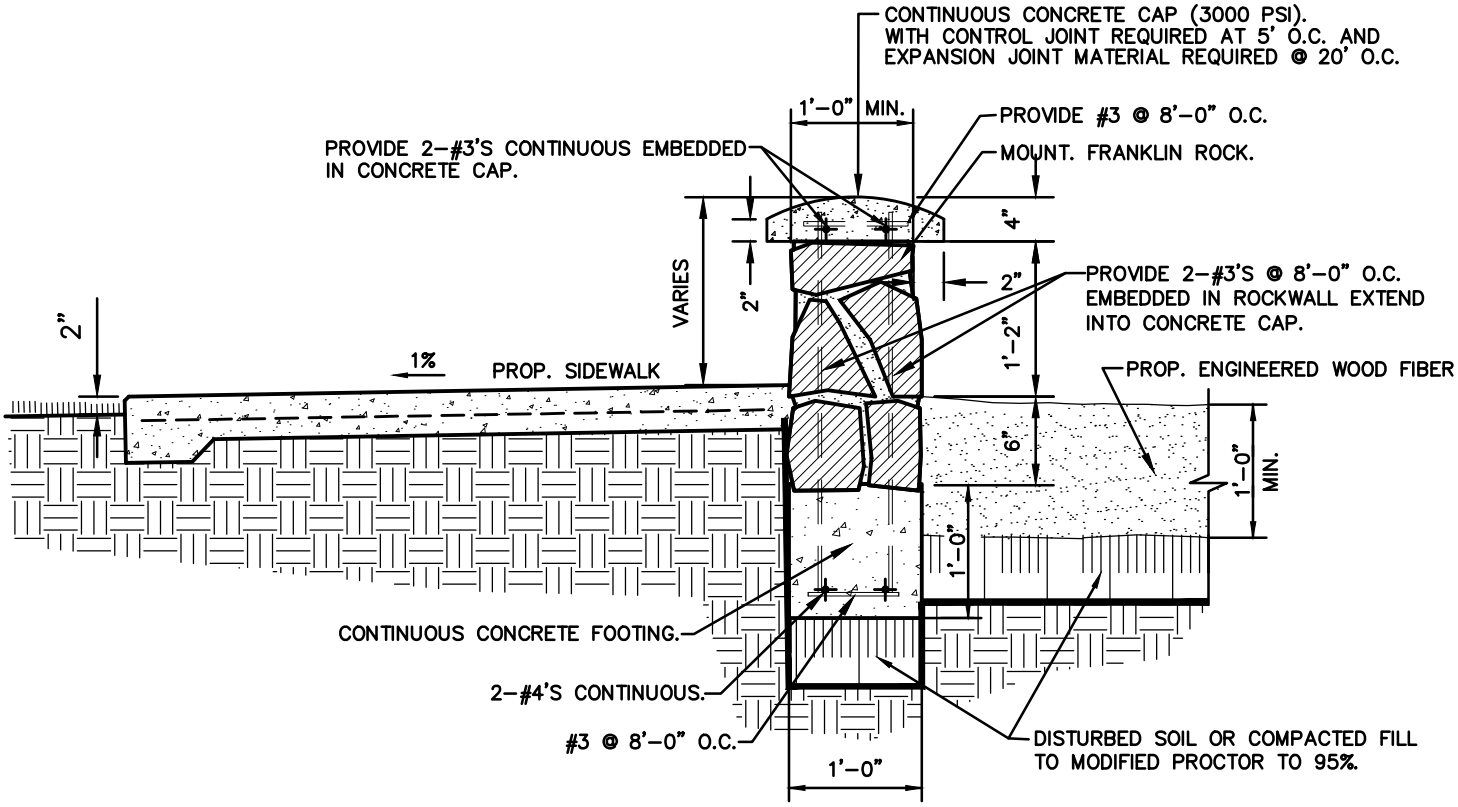

ROCKWALL NOTES:

1. STONE FOR ROCKWALL SHALL BE AS NEARLY UNIFORM IN SECTION AS IS PRACTICABLE.THE STONE SHALL BE DENSE AND RESISTANT TO AIR AND WATER.
2. MORTAR SHALL BE TYPE "S" 1800 P.S.I. AS PER ASTM C270-73. MORTAR SHALL CONSIST BY VOLUME OF 1 PART PORTLAND CEMENT, 3 1/2 PARTS OF CLEAN, HARD, DURABLE SAND AND 1/4 PART (MORTAR) LIME THOROUGHLY MIXED WITH WATER.
3. ROCKWALL MORTAR JOINTS SHALL NOT EXCEED 3/4" TO 1 1/4".
4. STONE SHALL BE CLEANED, FREE OF DIRT PRIOR TO INSTALLATION.
5. NO RIVER ROCK SHALL BE ALLOWED FOR ROCKWALLS.
6. ROCKWALL TO BE EMBEDDED IN THE CONCRETE FOOTING.
7. JOINT BETWEEN ROCKWALL AND SIDEWALKTO BE SEALED.

DETAIL NO.
112

CITY OF EL PASO

PARKS & RECREATION

DETAIL NAME

PLAYGROUND ROCKWALL WITH SIDEWALK

NTS